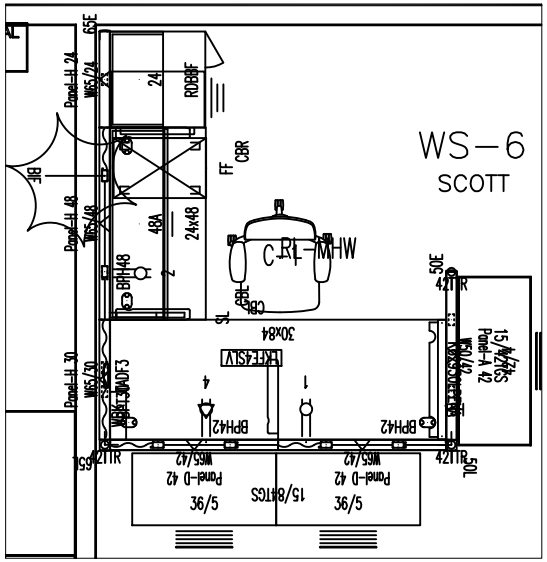

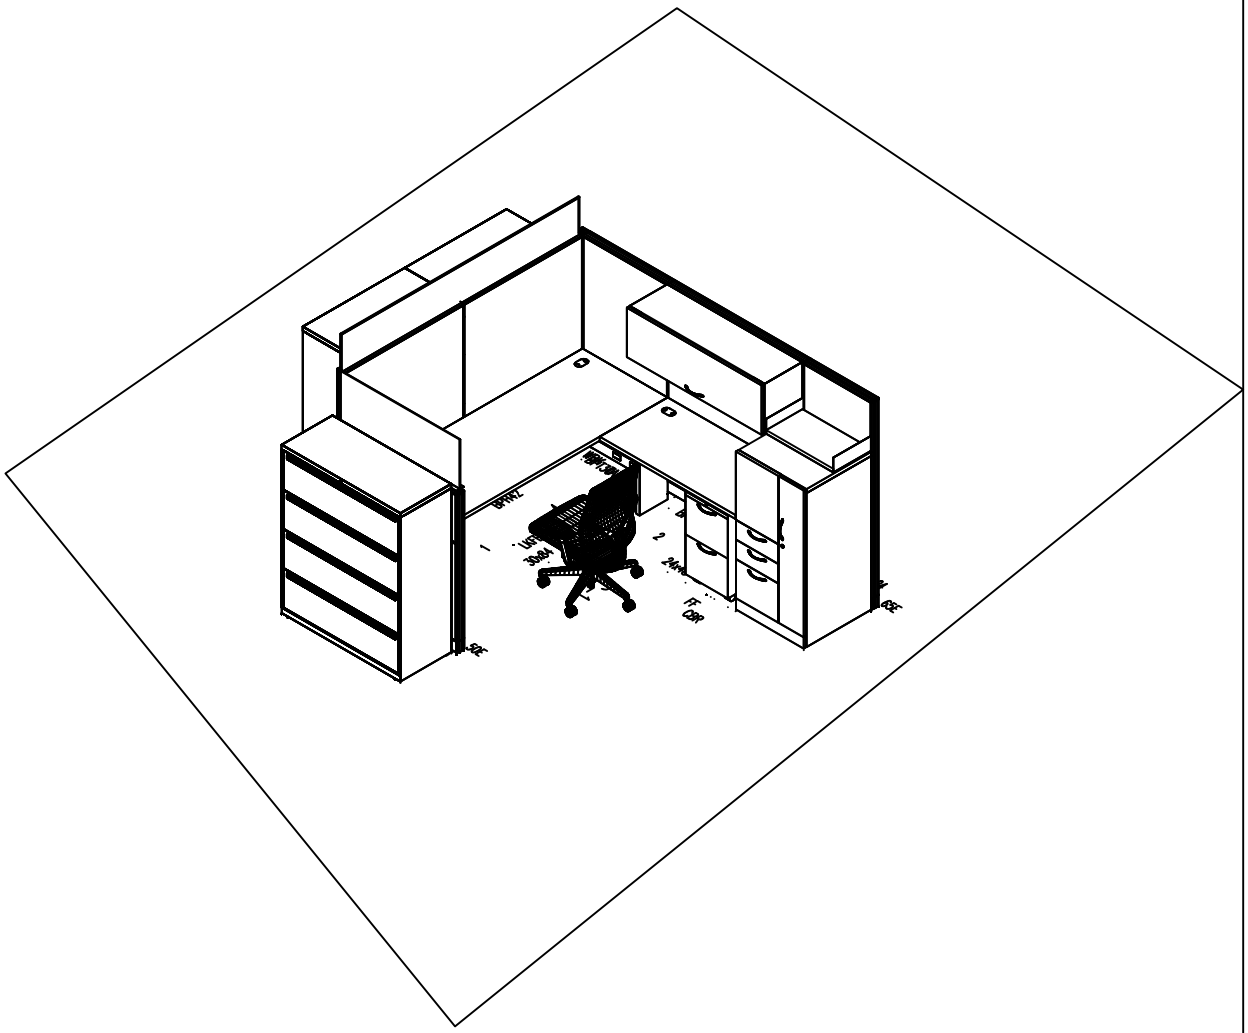

PROCUREMENT WS-6

herald "Let's talk office solutions"	DATE: 15.03.09	CITY OF CHARLESTON 75 CALHOUN ST. OFFICE RECONFIGURATION	CLIENT APPROVAL APPROVED AS DRAWN INITIAL: DATE:
	SCALE: 1/4"=1'-0"		
	PROJECT #:CITY OF CHAS/75 CALHOUN/PLANS/75 CALHOUN ST- 3RD FLOOR		
	DRAWN BY: JD		
	REVISIONS: 00.00.00		

THE CONTENTS HEREOF ARE THE PROPERTY OF HERALD OFFICE SOLUTIONS AND ARE FOR ITS SOLE USE. UNAUTHORIZED REPRODUCTION OR OTHER USE IS PROHIBITED.