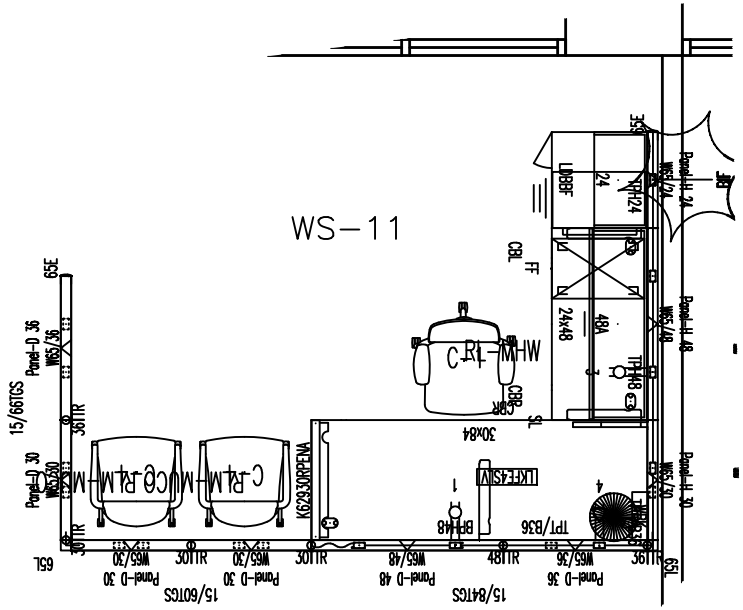

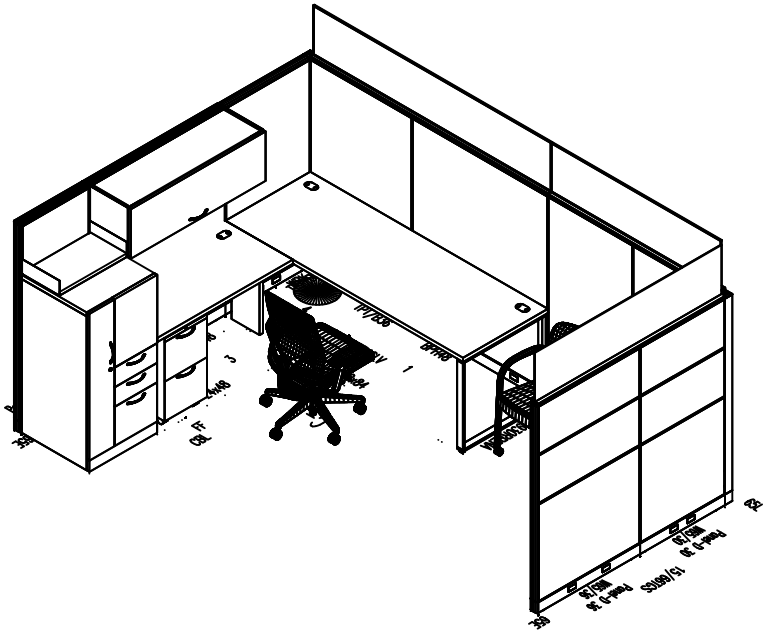

SAFETY MANAGEMENT WORKSTATION 11

herald "Let's talk office solutions"	DATE: 15.03.09	CLIENT APPROVAL
	SCALE: 1/4"=1'-0"	APPROVED AS DRAWN
	PROJECT #:CITY OF CHAS/75 CALHOUN/PLANS/75 CALHOUN ST- 3RD FLOOR	INITIAL:
	DRAWN BY: JD	DATE:
	REVISIONS: 00.00.00	

CITY OF CHARLESTON
75 CALHOUN ST. OFFICE
RECONFIGURATION

THE CONTENTS HEREOF ARE THE PROPERTY OF HERALD OFFICE SOLUTIONS AND ARE FOR ITS SOLE USE. UNAUTHORIZED REPRODUCTION OR OTHER USE IS PROHIBITED.