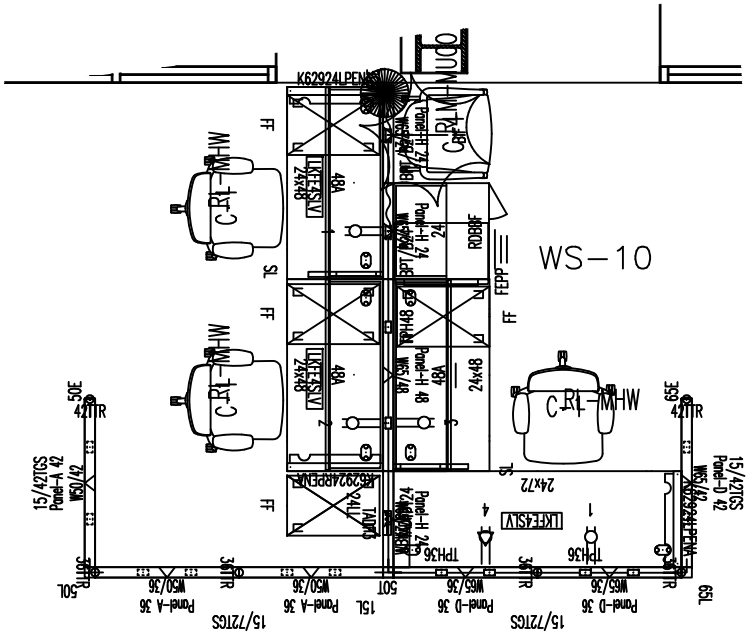


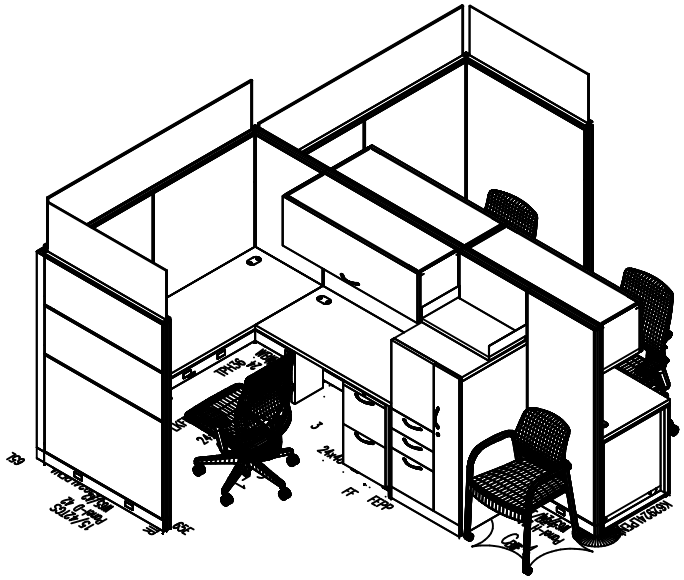

# SAFETY MANAGEMENT WORKSTATION 10

| | | |
|---|---|---|
| herald "Let's talk office solutions" | DATE: 15.03.09<br>SCALE: 1/4"=1'-0"<br>PROJECT #: CITY OF CHAS/75 CALHOUN/PLANS/75 CALHOUN ST- 3RD FLOOR<br>DRAWN BY: JD<br>REVISIONS: 00.00.00 | CITY OF CHARLESTON<br>75 CALHOUN ST. OFFICE<br>RECONFIGURATION |

CLIENT APPROVAL
APPROVED AS DRAWN
INITIAL:

DATE:

THE CONTENTS HEREOF ARE THE PROPERTY OF HERALD OFFICE SOLUTIONS AND ARE FOR ITS SOLE USE. UNAUTHORIZED REPRODUCTION OR OTHER USE IS PROHIBITED.