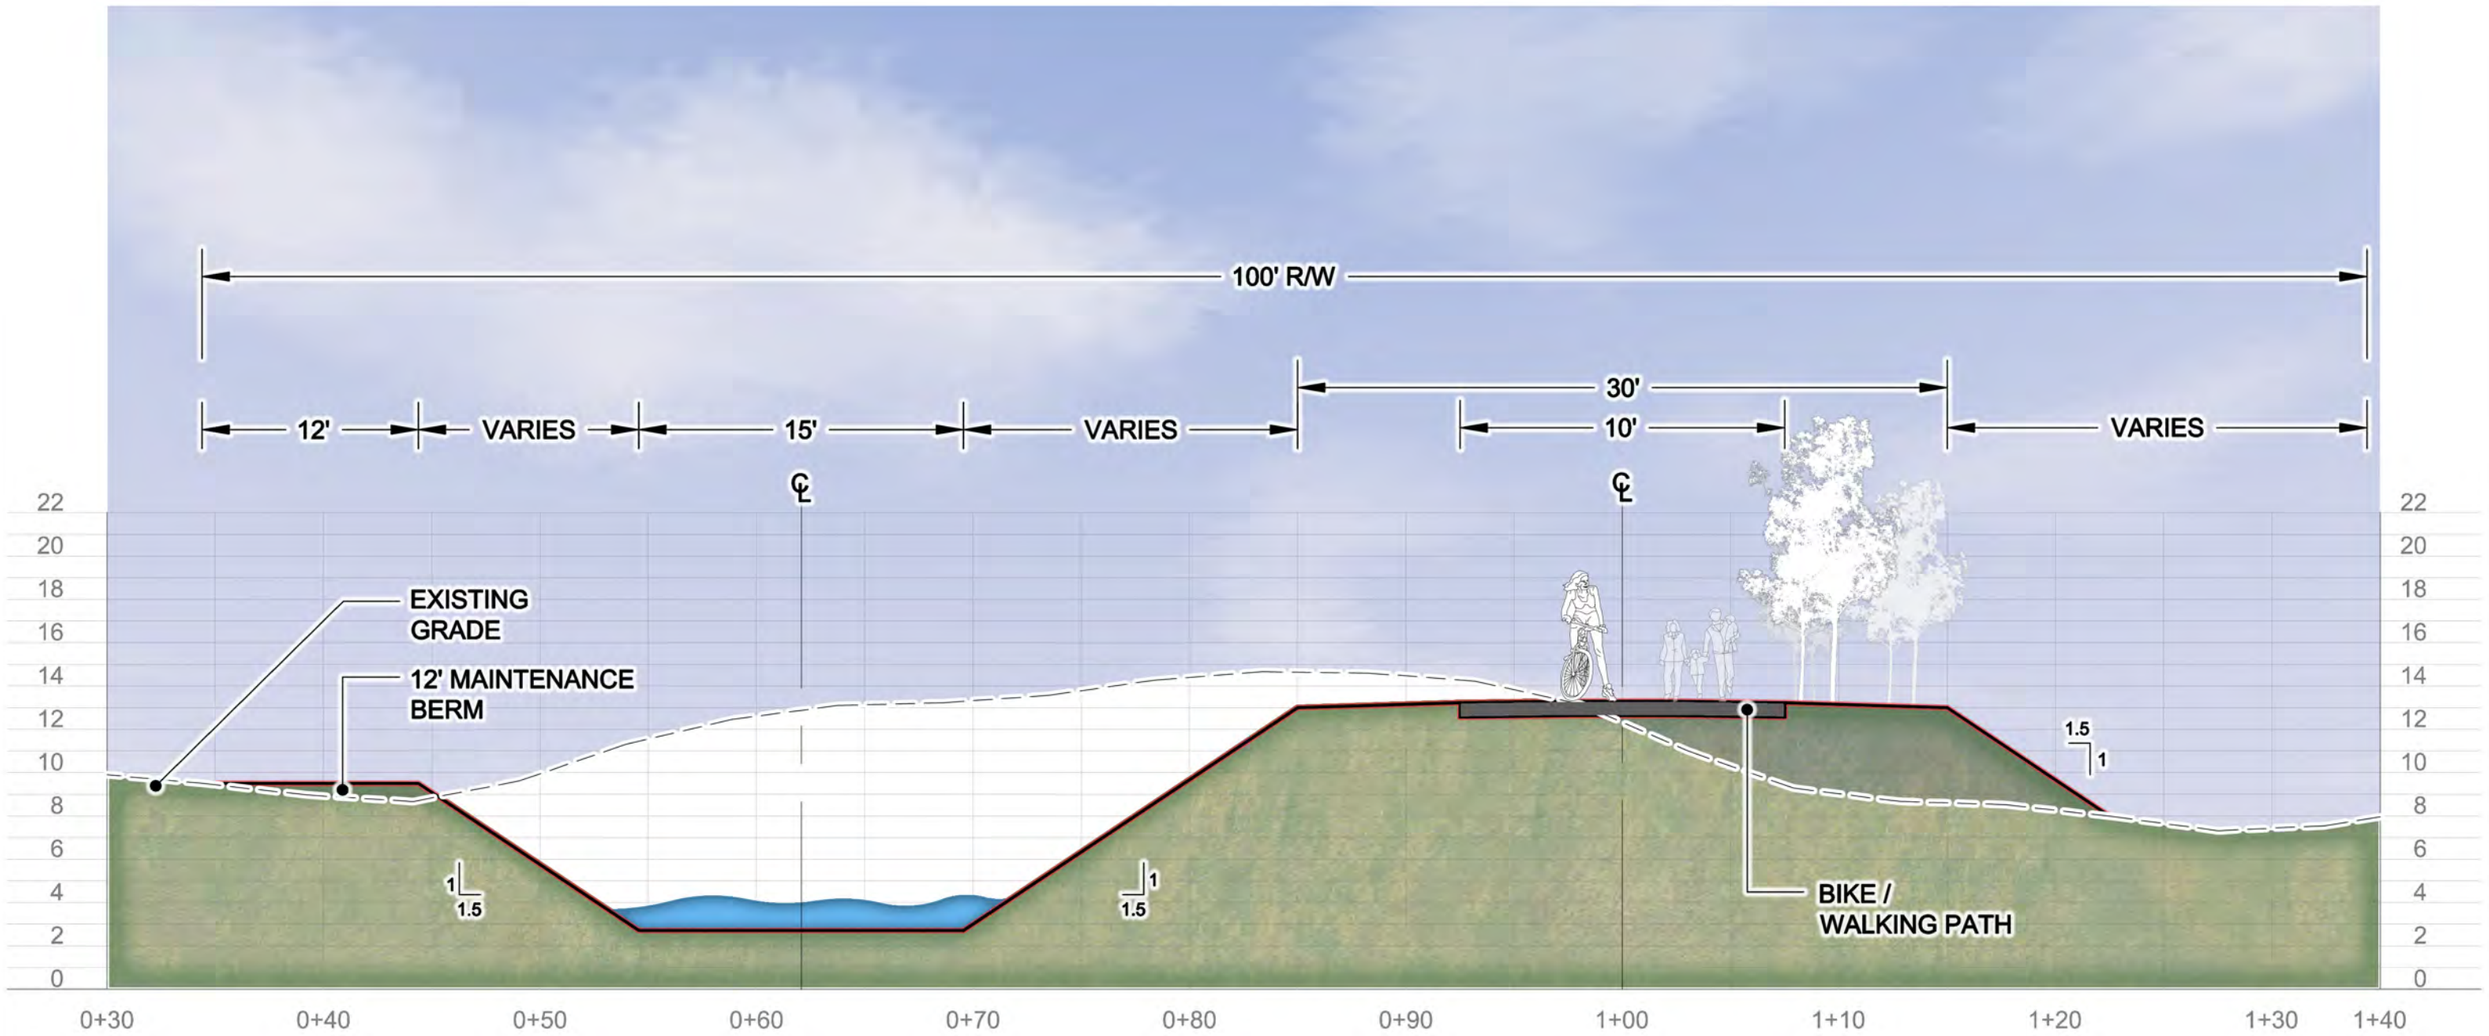

SCALE:
HORIZONTAL: 1" = 7'
VERTICAL: 1" = 7'

City of Charleston

Forest Acres
Drainage Improvements - Phase 1

November 10, 2011
Revised: February 12, 2013

An Exhibit of

West Ashley Bikeway
Proposed Channel Typical Section

THOMAS & HUTTON
682 JOHNNIE DODDS BLVD. • SUITE 100 • PO BOX 1522
MT. PLEASANT, SC 29465-1522 • 843.849.0200
www.thomasandhutton.com
Savannah, GA | Brunswick, GA | Myrtle Beach, SC | Wilmington, NC

This map illustrates a general plan of the development which is for discussion purposes only, does not limit or bind the owner/developer, and is subject to change and revision without prior written notice to the holder. Dimensions, boundaries and position locations are for illustrative purposes only and are subject to an accurate survey and property description.
COPYRIGHT © 2011 THOMAS & HUTTON